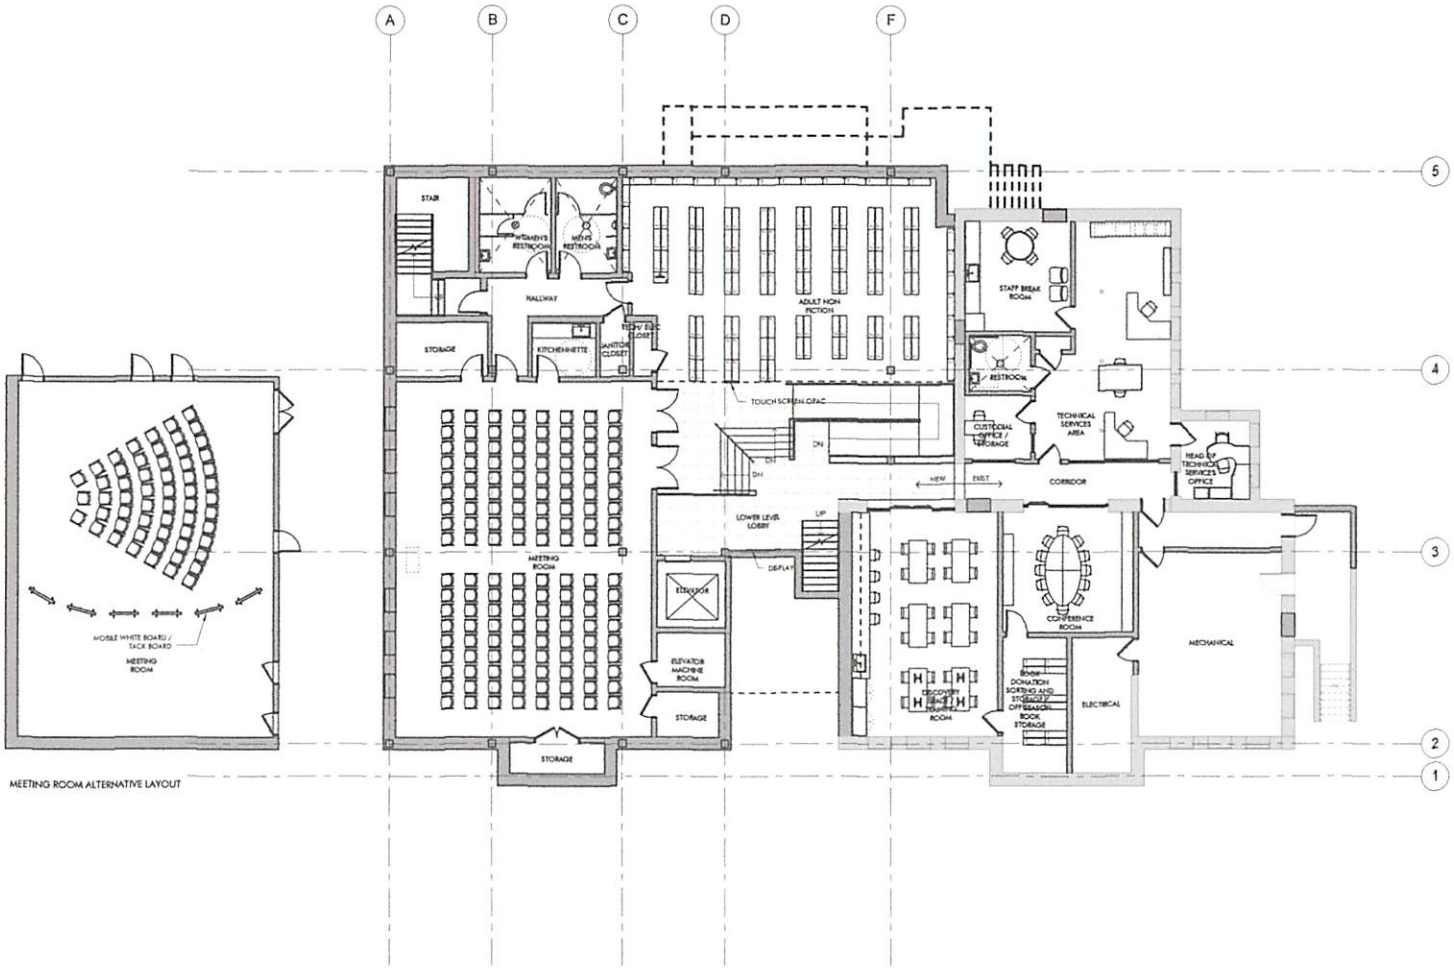

MEETING ROOM ALTERNATIVE LAYOUT

2 PROPOSED LOWER LEVEL PLAN
P109 1/8" = 1'-0"

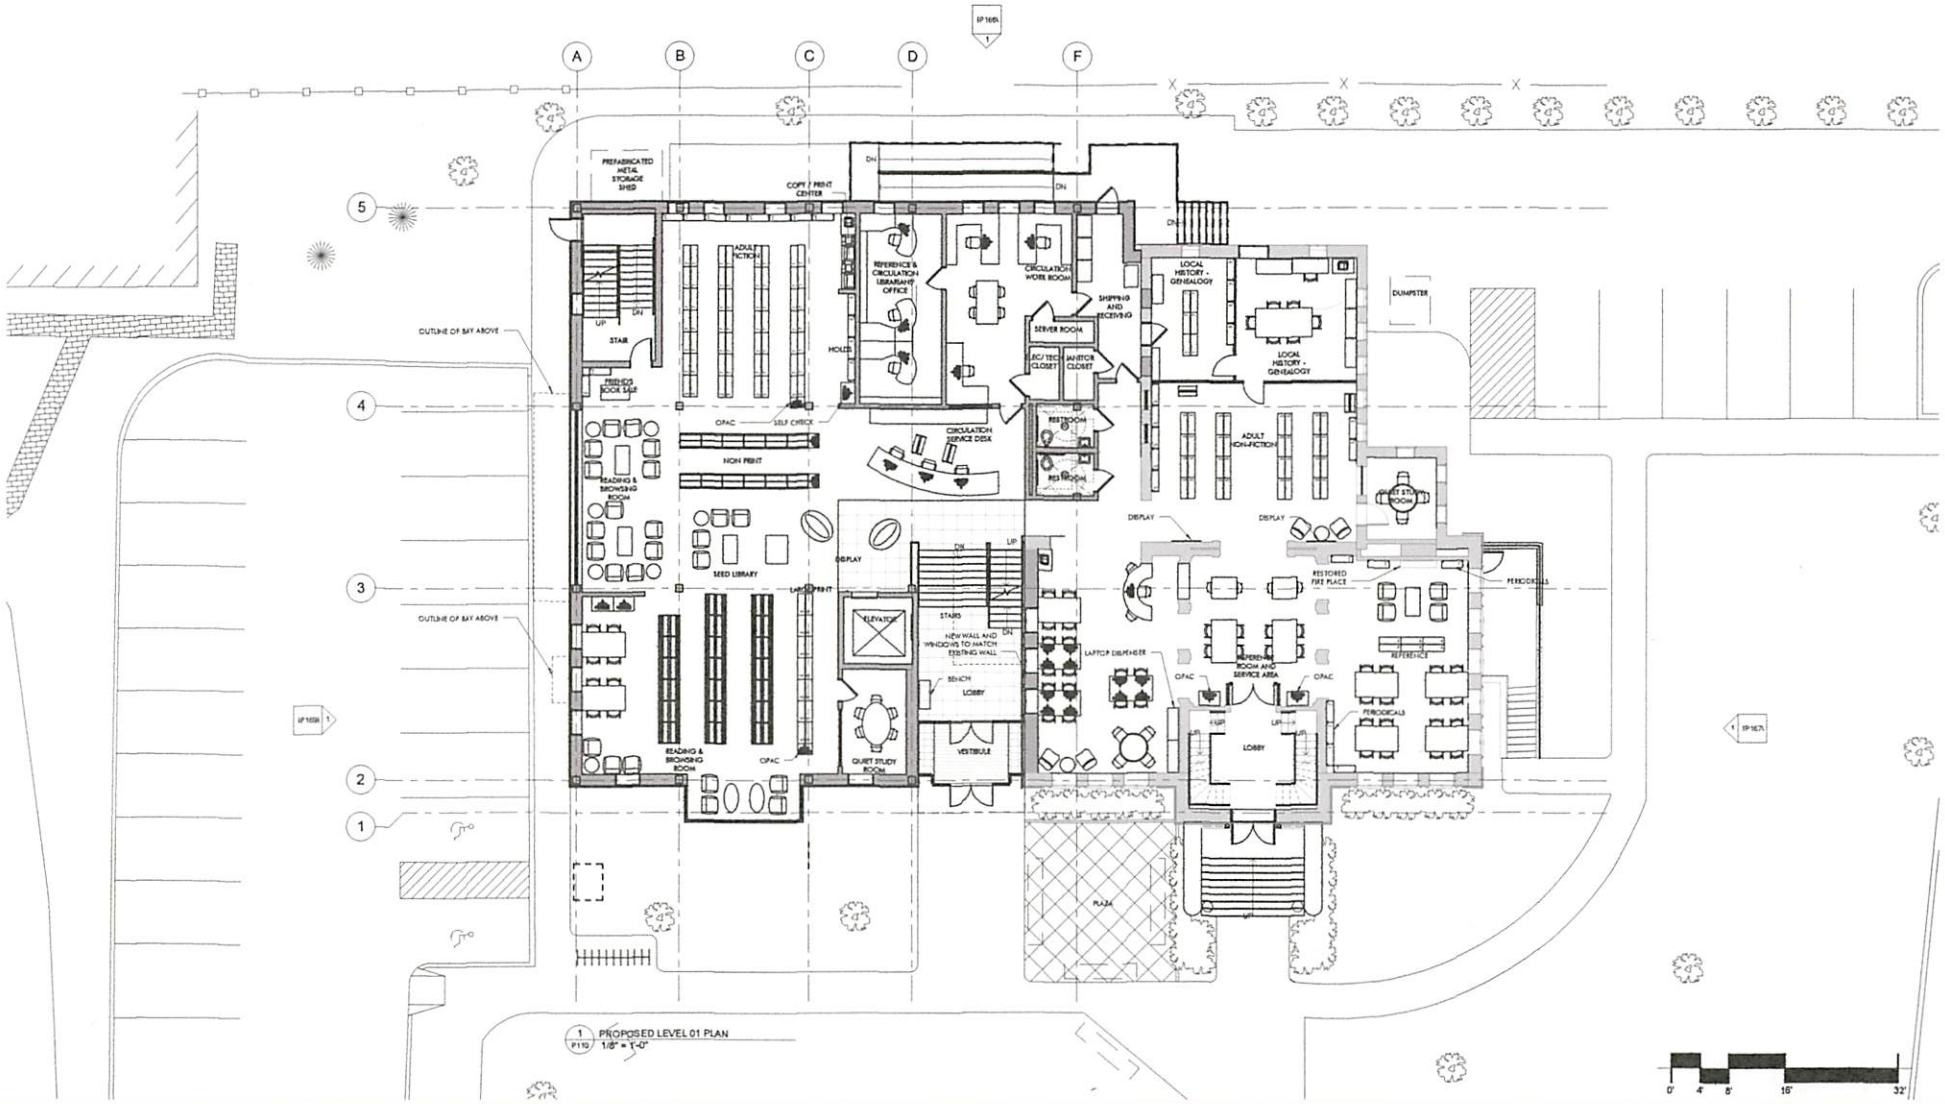

TAPPÉ ARCHITECTS, INC.
Six Edgerly Place, Boston, MA 02116

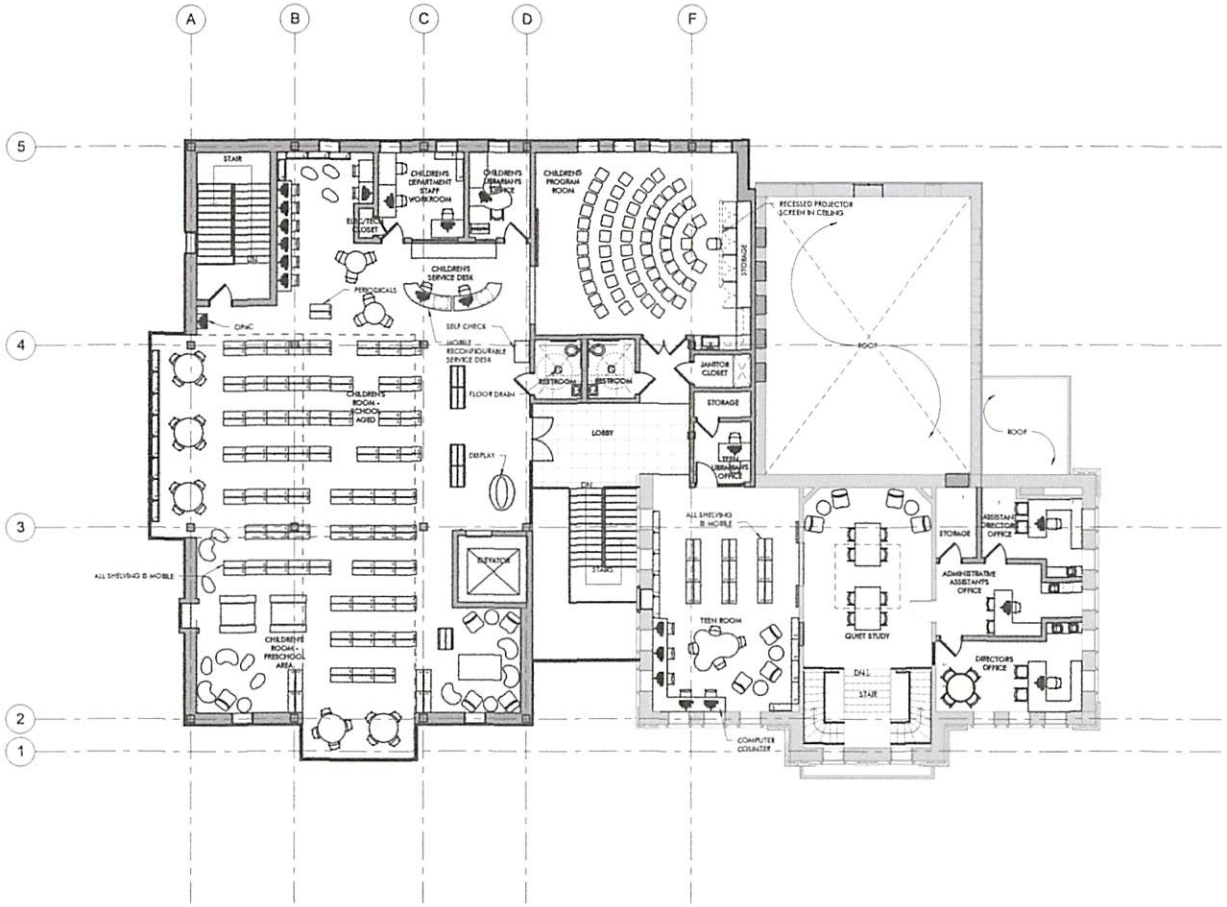

1 PROPOSED LEVEL 02 PLAN
P111 1/8" = 1'-0"